

ClimaCon F 310 24 V (1155531)

Heizen oder kühlen (mit Change-Over-Signal), mit Anschlussleiste, Absenken als Master-Raumthermostat
heating or cooling (with change-over signal), with connecting block, setback as leader room thermostat



Schema zum elektrischen Anschluss
Diagram for the electrical connection
ClimaCon F


Art.-Nr.-ID Art. No.-ID Projekt Project
1155531-55 ovt22025

Stand Revision Maßstab Scale
26.10.2022 -

Farben Colors
IEC 60757

BK	Schwarz Black	
BN	Braun Brown	
BU	Blau Blue	
GN	Grün Green	
GY	Grau Grey	
PK	Rosa Pink	
RD	Rot Red	
VI	Violett Violet	
YE	Gelb Yellow	
GNYE	Grün-Gelb Green-Yellow	

Es müssen die gültigen Installationsrichtlinien sowie die anerkannten Regeln der Technik beachtet werden. Nicht alle Komponenten der Anlage sind vollständig abgebildet. Das Schema ersetzt keine Detailplanung. Die Anleitungen der einzelnen Komponenten sind zu beachten. Alle Angaben und Ergebnisse sind bausets zu prüfen.
The valid installation guidelines and the recognised rules of technology must be observed. Not all components of the system are shown in full. The diagram does not replace detailed planning. The instructions for the individual components must be observed. All information and results must be checked on site.

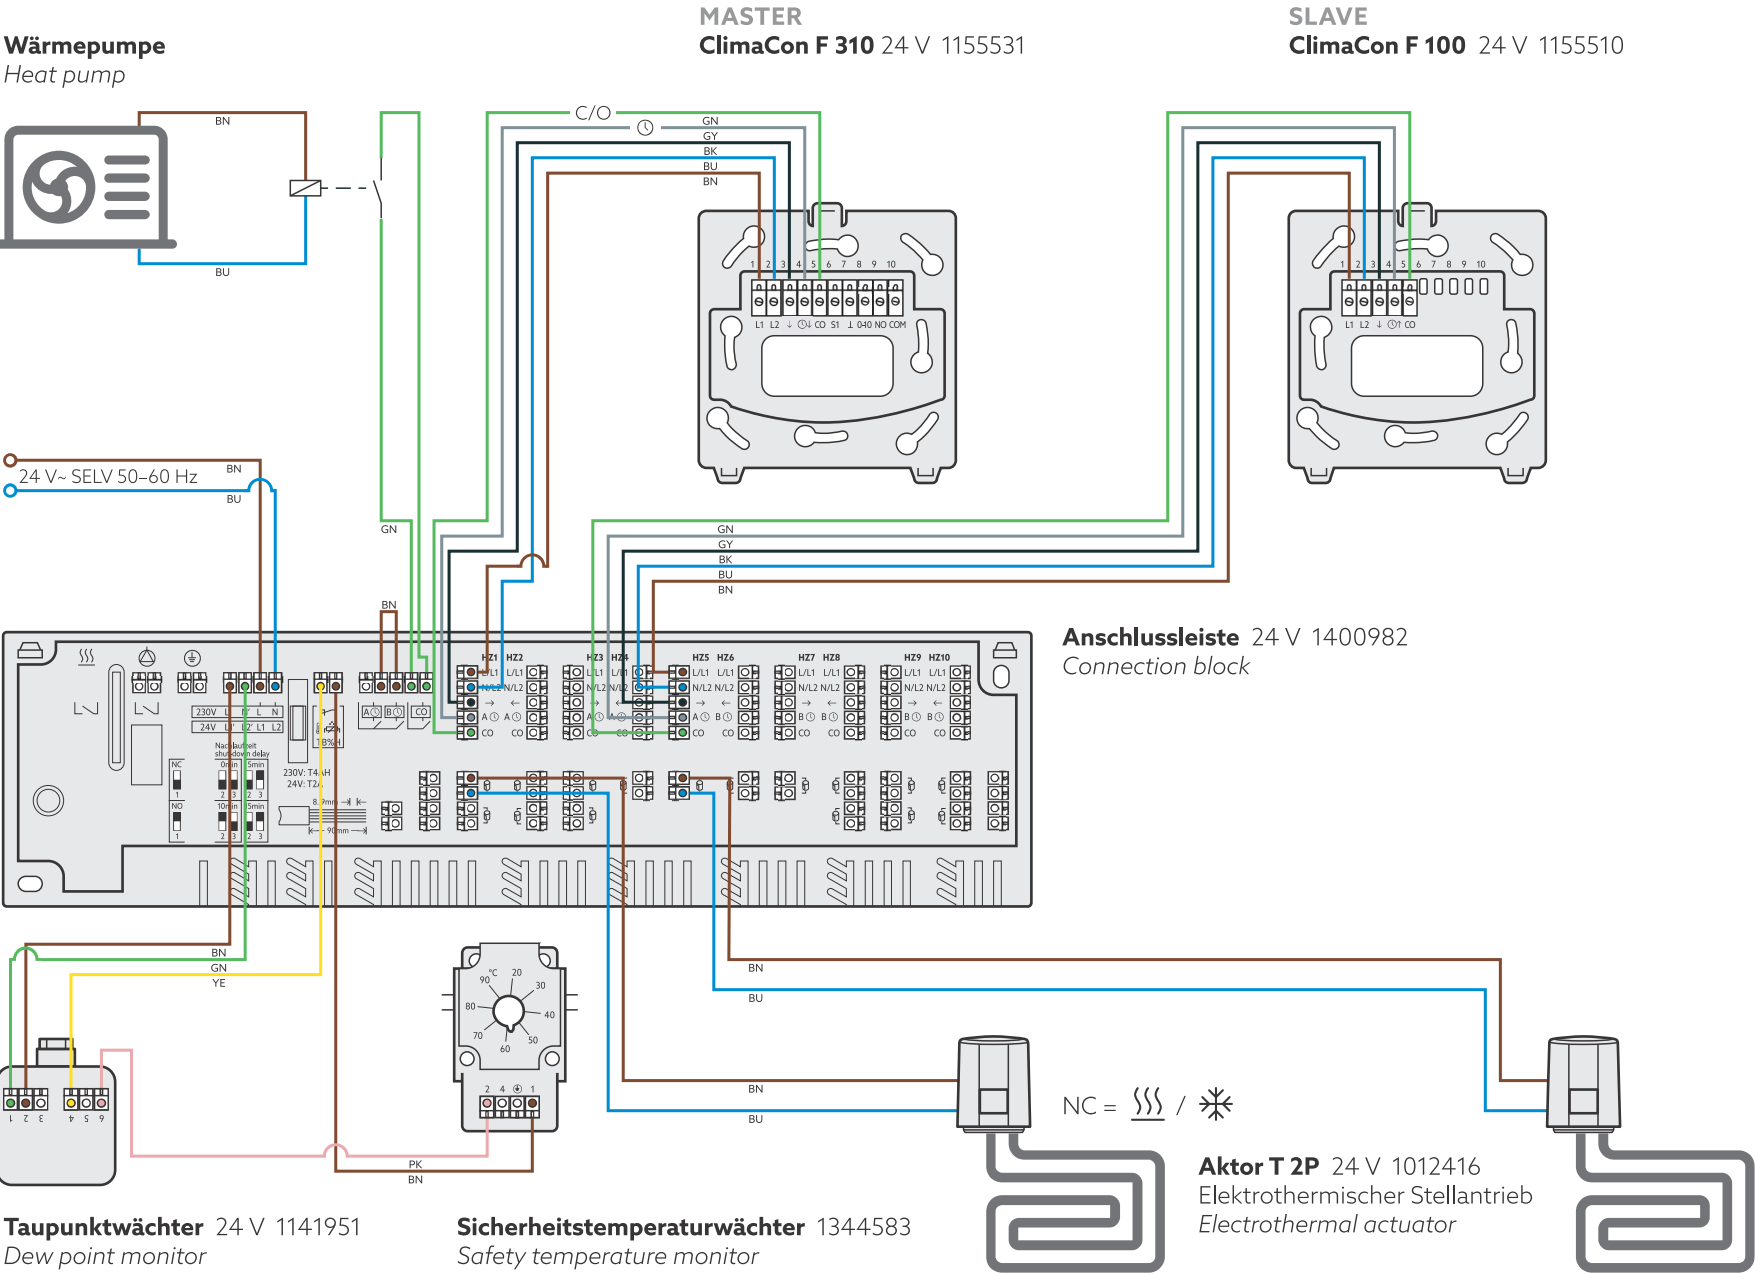

Anschlussleiste 24 V 1400982
Connection block

NC =

Aktor T 2P 24 V 1012416
Elektrothermischer Stellantrieb
Electrothermal actuator